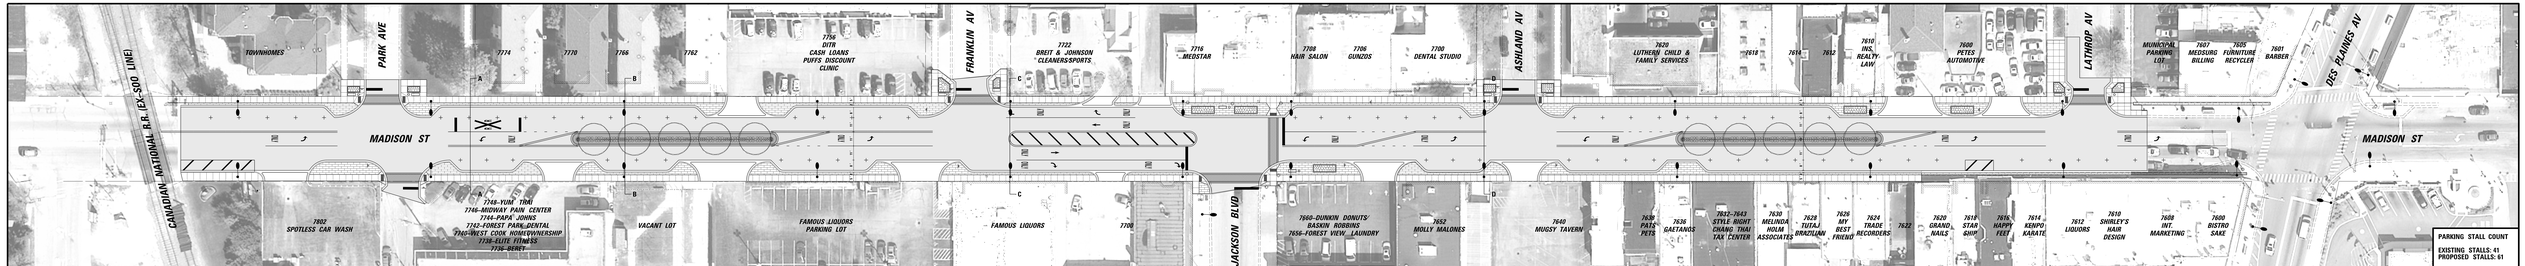

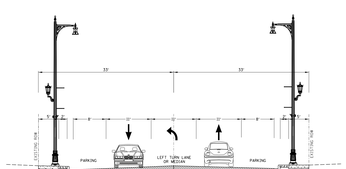

SECTION A-A

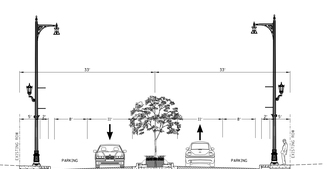

SECTION B-B

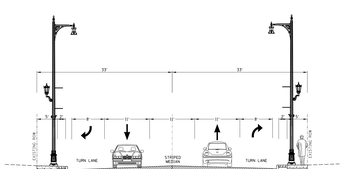

SECTION C-C

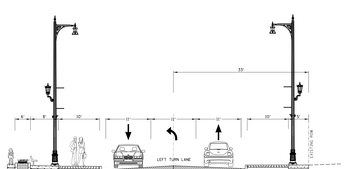

SECTION D-D

LEGEND

- SIDEWALK
- BRICK PAVERS
- CURB AND GUTTER
- HOT-MIX ASPHALT
- STONE BASE

MADISON STREET STREETSCAPE

VILLAGE OF FOREST PARK
BIG CITY ACCESS SMALL TOWN CHARM

INCORPORATED 1880 RIVER FOREST Proud Heritage Bright Future

CHRISTOPHER B. BURKE ENGINEERING, LTD.
9575 W. Higgins Road, Suite 600
Rosemont, Illinois 60018
(847) 823-0500